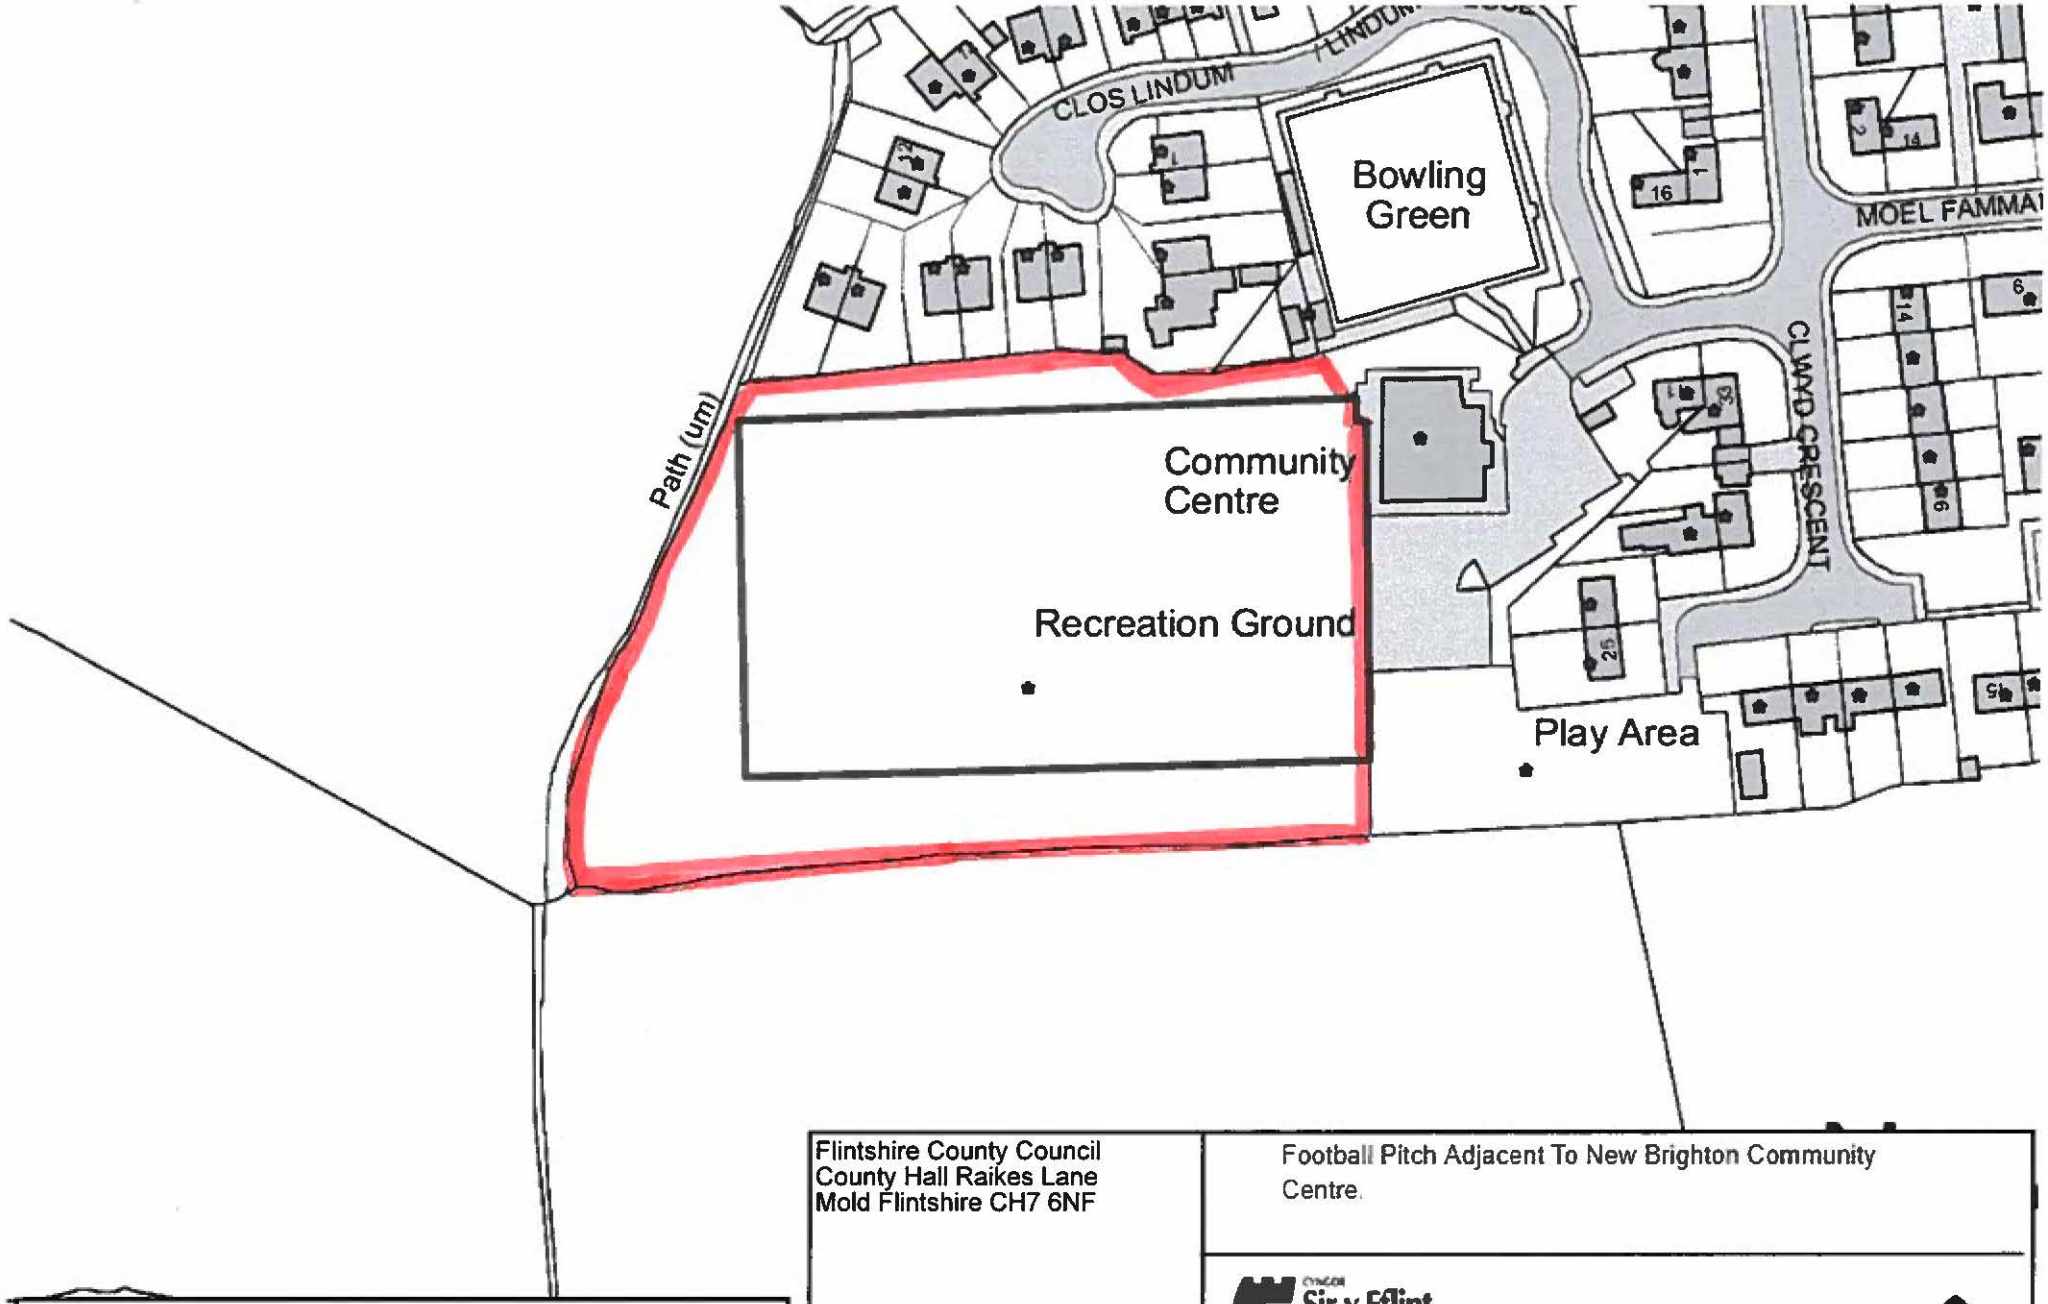

© Crown copyright [and database rights], 2021. OS licence 100023386.
Use of this data is subject to terms and conditions.

Flintshire County Council
County Hall Raikes Lane
Mold Flintshire CH7 6NF

9-June-2023

Football Pitch Adjacent To New Brighton Community Centre.

Sir y Fflint Flintshire

Scale = 1:1250

50 m