

Notice of Proposal

ASTON ROAD AND PLOUGH LANE, QUEENSFERRY PROPOSED PROHIBITION OF WAITING AT ANY TIME

Flintshire County Council propose to make an Order in exercise of its powers under the Road Traffic Regulation Act 1984, the Traffic Management Act 2004, Part IV of Schedule 9 and all other enabling powers, the effect of which will be to amend The Flintshire County Council (Prohibition and Restriction of Waiting and Loading and Parking Places) (Civil Enforcement and Consolidation) Order 2013, so as to :-


1. Introduce 'No Waiting at Any Time' restrictions:-

- a. At the junction of Aston Road with Plough Lane, Queensferry (Asda side).
- b. At the junction of Aston Road with Plough Lane, Queensferry (The Plough Inn pub side).
- c. At the junction of Plough Lane with the A494 slip roads, Queensferry.

In all other respects the present provisions of the 'The Flintshire County Council (Prohibition and Restriction of Waiting and Loading and Parking Places) (Civil Enforcement and Consolidation) Order 2013' will remain in force.

A copy of the Notice, the proposed Order, plans showing the roads affected by the proposal and a statement of the Council's reasons for proposing to make the Order, may be inspected during normal opening hours at Flintshire Connects, Wepre Drive, Connah's Quay CH5 4HA. The documents will also be available to be viewed on our website at www.Flintshire.gov.uk > Resident > Roads, Streets and Travel > Traffic Regulation Orders or you can request a copy of the documents by emailing transportstrategyconsultation@flintshire.gov.uk or by calling 01352701234.

Objections to the proposed Order, together with the grounds on which they are made, should be sent in writing to the undersigned by Friday 23rd October 2026 or by emailing transportstrategyconsultation@flintshire.gov.uk quoting reference SS/TRO/JB/78.

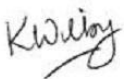

Katie Wilby, Chief Officer (Streetscene and Transportation),
Flintshire County Council
Alltami Depot,
Mold Road,
Alltami, Mold.
CH7 6LG.
Friday 02nd October 2026.

THE FLINTSHIRE COUNTY COUNCIL
ASTON ROAD AND PLOUGH LANE, QUEENSFERRY
(PROHIBITION AND RESTRICTION OF WAITING
AND LOADING AND PARKING PLACES)
(CIVIL ENFORCEMENT AND CONSOLIDATION) (AMENDMENT
NO. 78) ORDER 202-

Katie Wilby,
Flintshire County Council
Chief Officer (Streetscene & Transportation),
Alltami Depot,
Mold Road,
Alltami,
Mold.
CH7 6LG.

THE FLINTSHIRE COUNTY COUNCIL
ASTON ROAD AND PLOUGH LANE, QUEENSFERRY
(PROHIBITION AND RESTRICTION OF WAITING
AND LOADING AND PARKING PLACES)

(CIVIL ENFORCEMENT AND CONSOLIDATION) (AMENDMENT NO. 78) ORDER 202-

Flintshire County Council in exercise of its powers under sections 1 (1), 2 (1)(2), 4 (2)(3) and Part IV of Schedule 9 of the Road Traffic Regulation Act 1984 (“the Act of 1984”) as amended, the Traffic Management Act 2004 (“the 2004 Act”) and of all other enabling powers and after consultation with the Chief Officer of Police in accordance with Part III of Schedule 9 to the Act of 1984, hereby makes the following Order:-

SECTION 1 – PRELIMINARY

Citation and commencement

1. This Order shall come into operation on the XXth XXX 202- and may be cited as The Flintshire County Council, ASTON ROAD AND PLOUGH LANE, QUEENSFERRY (Prohibition and Restriction of Waiting and Loading and Parking Places) (Civil Enforcement and Consolidation) (Amendment No. 78) Order 202-
2. With effect from the date set out in Article 1 above, Map Schedules AY80 and all other Map Schedules together with the before mentioned Map Schedules and plans referred to in the Schedules to this Order, are incorporated into The Flintshire County Council (Prohibition and Restriction of Waiting and Loading and Parking Places) (Civil Enforcement and Consolidation) Order 2013.
3. The interpretation Act 1978 shall apply for the interpretation on this Order as it applies for the interpretation of an Act of Parliament
4. In this Order, except where otherwise stated, any reference to a numbered Article or Schedule is a reference to the Article or Schedule bearing that number and any reference to a plan is reference to a plan incorporated into this order.

SCHEDULE

No Waiting at Any Time

Queensferry

Road Name	Map Schedule	Sheet Revision
ASTON ROAD	AY80	1
PLOUGH LANE	AY80	1

THE COMMON SEAL of)

FLINTSHIRE COUNTY COUNCIL)

was hereunto affixed)

this xxth day of xxxx 202-)

in the presence of:-)

CHAIRMAN

CHIEF OFFICER (GOVERNANCE)

LEGAL SERVICES MANAGER

SENIOR SOLICITOR

ASTON ROAD AND PLOUGH LANE, QUEENSFERRY

PROPOSED PROHIBITION OF WAITING AT ANY TIME

Statement of Reasons for Proposing to Make the Order

Flintshire County Council propose to introduce No Waiting at Any Time restrictions (double yellow lines) on the roads as listed above.

The introduction of the proposed No Waiting At Any Time restrictions are intended to maintain through access, maintain visibility and to ensure that the junctions are not obstructed by parked vehicles.

Parking at junctions, regardless of the presence of yellow lines, is an offence and the restrictions provide a visual deterrent to reinforce this message. At present, should vehicles be parked within 10 metres of a junction, an act of criminality may be committed and would therefore be subject to enforcement action by North Wales Police. Furthermore the Highway Code states that vehicles should not park near or on a junction as they may cause obstruction and compromise safety for all road users.


The County Council continues its responsibility to consider the provision of convenient and safe movement of motor vehicles and other traffic, and the proposed measures are aimed at ensuring that danger is minimised to vulnerable road users aswell as improving the amenities of the locality.

The proposals are detailed in the Public Notice and in the proposed Order



Katie Wilby,
Chief Officer (Streetscene and Transportation),
Alltami Depot, Mold Road, Alltami, Mold. CH7 6LG.

Friday 02nd October 2026.

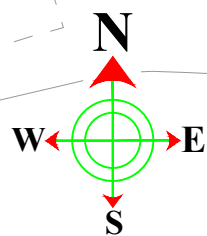


KEY

No Waiting at Any Time (Double Yellow Lines).

ALLWEDDOL

Dim Aros Ar Unrhyw Adeg

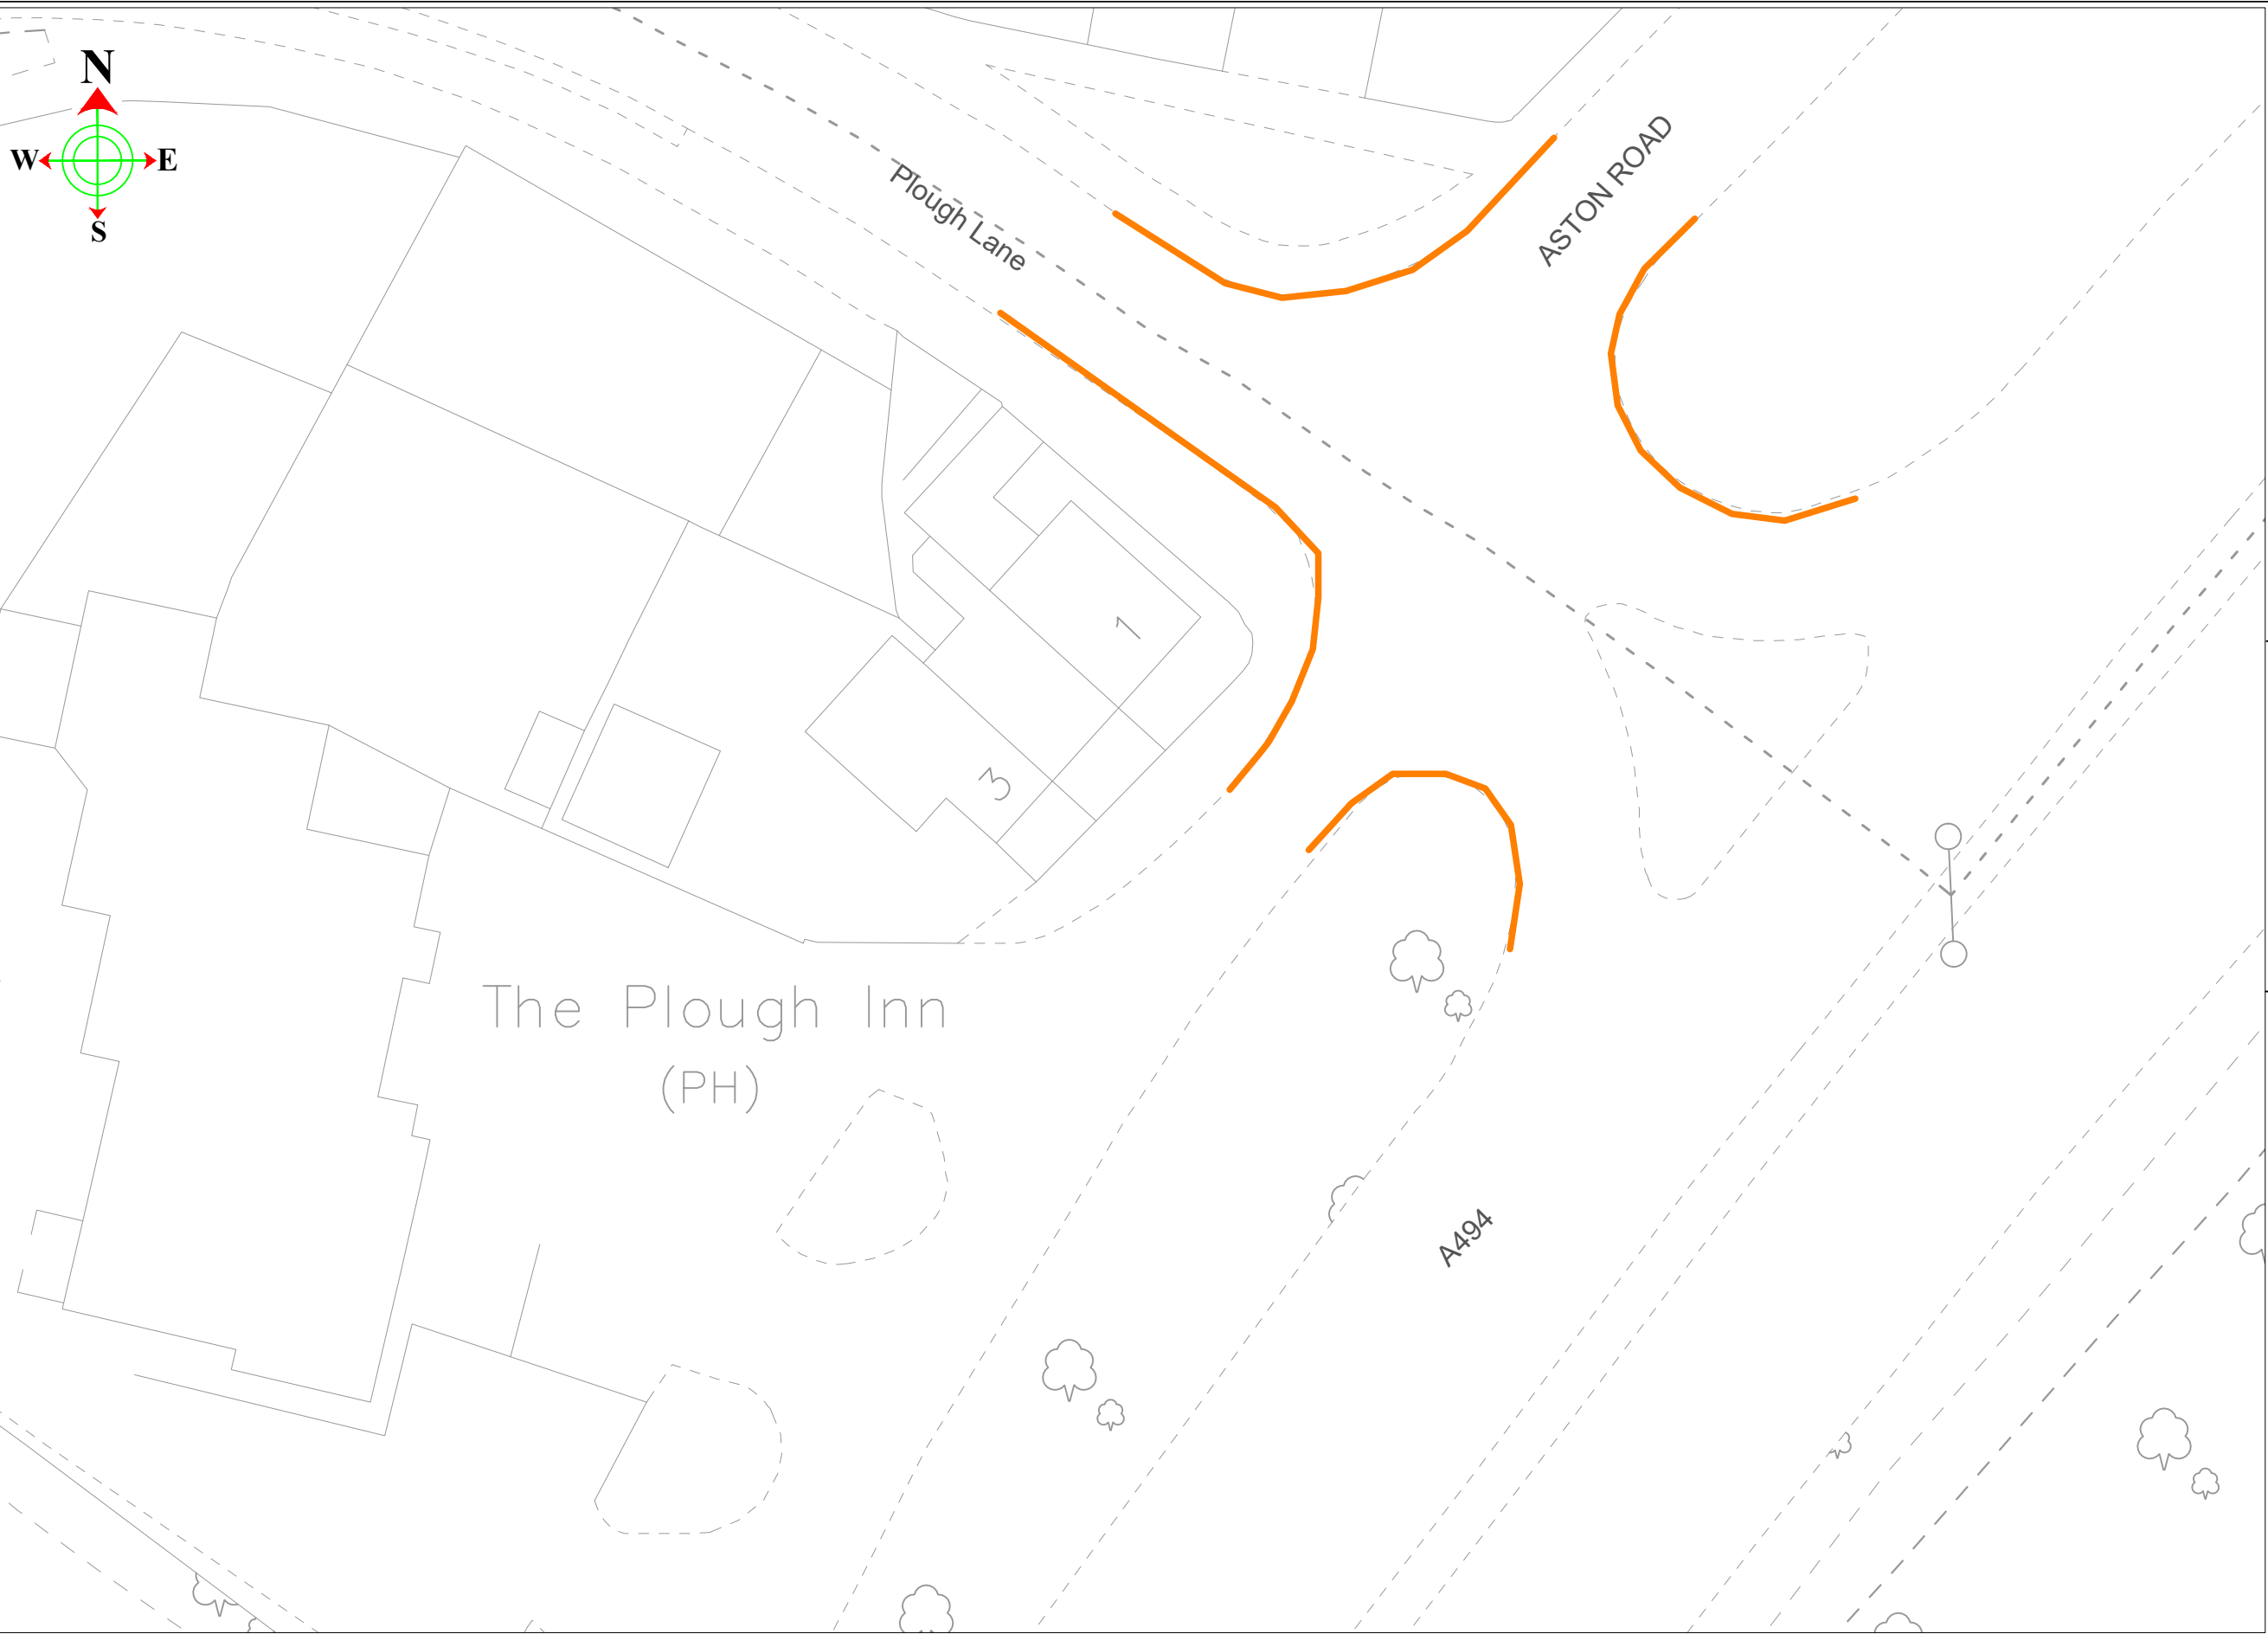



Sir y Fflint
Flintshire
COUNTY COUNCIL

Katie Wilby

Chief Officer (Streetscene and Transportation).
Prif Swyddog (Gwasanaethau Stryda Thafnidiaeth).

County Hall, Mold, CH7 6NF
Neuadd y Sir, Yr Wyddgrug. CH7 6NF

STREETSCENE

This map is reproduced from Ordnance Survey material with the permission of Ordnance Survey on behalf of the Controller of Her Majesty's Stationery Office.
© Crown Copyright. Unauthorised reproduction infringes Crown Copyright and may lead to prosecution or civil proceedings.
Licence number 100023386.Flintshire County Council, 2018.

DRAWN BY: JB	PRELIMINARY	APPROVAL	CONSTRUCTION
CHECKED BY: LS	AMENDMENTS:		DATE
SCALE: NTS @ A3			
NAT. GRID REF: SJ2472			

Aston Road and Plough Lane,Queensferry

Waiting restrictions

Gwaharddiad i Aros

DRAWING NUMBER

SS/CR/25	101	P1
----------	-----	----

AREA CODE:AY80
COD ARDAL:AY80



Sheet Revision No: 1
Rhif Adolgiad Y Ddalen: 1

Sheet active from: XX XXXXX 202X
Dalen yn weithredol o: XX XXXXX 202X

